PROFILE

PRINCIPAL DATA

LENGTH OVERALL	~17.6 METERS
MOULDED LENGTH	~17 METERS
LENGTH OVER WATERLINE	14.7 METERS
BEAM OVERALL	5.4 METERS
ENGINES	2 x SCANIA DI 16 1200hp @ 2300rpm
SPRINT	30 KNOTS (MID LOAD)
CRUISE	22 KNOTS
RANGE	~1200 NM @ 7.5 KNOTS (INCLUDING RESERVE)
FUEL CAPACITY	5,000 LITRES DIESEL
FRESH WATER CAPACITY	800 LITRES

THIS DRAWING IS NOT VALID UNLESS SIGNED BY A LOMOCEAN DESIGN PRINCIPAL.

IT IS THE RESPONSIBILITY OF THE BUILDER TO CHECK ALL DIMENSIONS AND DETAILS PRIOR TO THE COMMENCEMENT OF BUILD.

THESE DRAWINGS SHOULD BE READ IN CONJUNCTION WITH THE VESSELS WRITTEN SPECIFICATION.

IF IN ANY DOUBT REGARDING THE CONTENT OF THIS DRAWING PLEASE CONTACT LOMOCEAN DESIGN LIMITED!

COPYRIGHT:

THESE DOCUMENTS, AND THE INFORMATION CONTAINED, REMAIN THE PROPERTY OF AND REMAIN CONFIDENTIAL TO LOMOCEAN DESIGN LIMITED.

THESE DETAILS ARE NOT TO BE REPRODUCED WITHOUT THE WRITTEN CONSENT OF THE DESIGNER. THESE PLANS ARE FOR THE PRODUCTION OF ONE UNIT ONLY PROVIDING FEES HAVE BEEN PAID. ROYALTIES ARE DUE FOR ANY ADDITIONAL UNITS BUILT THAT INCORPORATE THESE DETAILS OR PART THERE OF.

ISSUE	DATE	CHECKED	APPROVED	COMMENTS
REV 3	23-07-2020			
REV 4	05-08-2020			
REV 5	14-08-2020			
REV 6	18-08-2020			

LOMOcean
LOOMES - MOLTSCHANIWSKYJ
NAVAL ARCHITECTURE AND YACHT DESIGN
LOMOcean DESIGN LIMITED
PO BOX 147 027 AUCKLAND 1144
NEW ZEALAND
+64 (0)9 360 9799
WWW.LOMOCEAN.COM

CLIENT:	BLUEFIX		
PROJECT:	NORTHCAPE 51 - MP		
TITLE:	CONCEPT OUTBOARD PROFILE		
DRAWN BY:	TIM PATRICK	COPYRIGHT DATE:	16-03-20
SCALE:	1:25 AT ISO A1	DRAWING NO:	GA_01

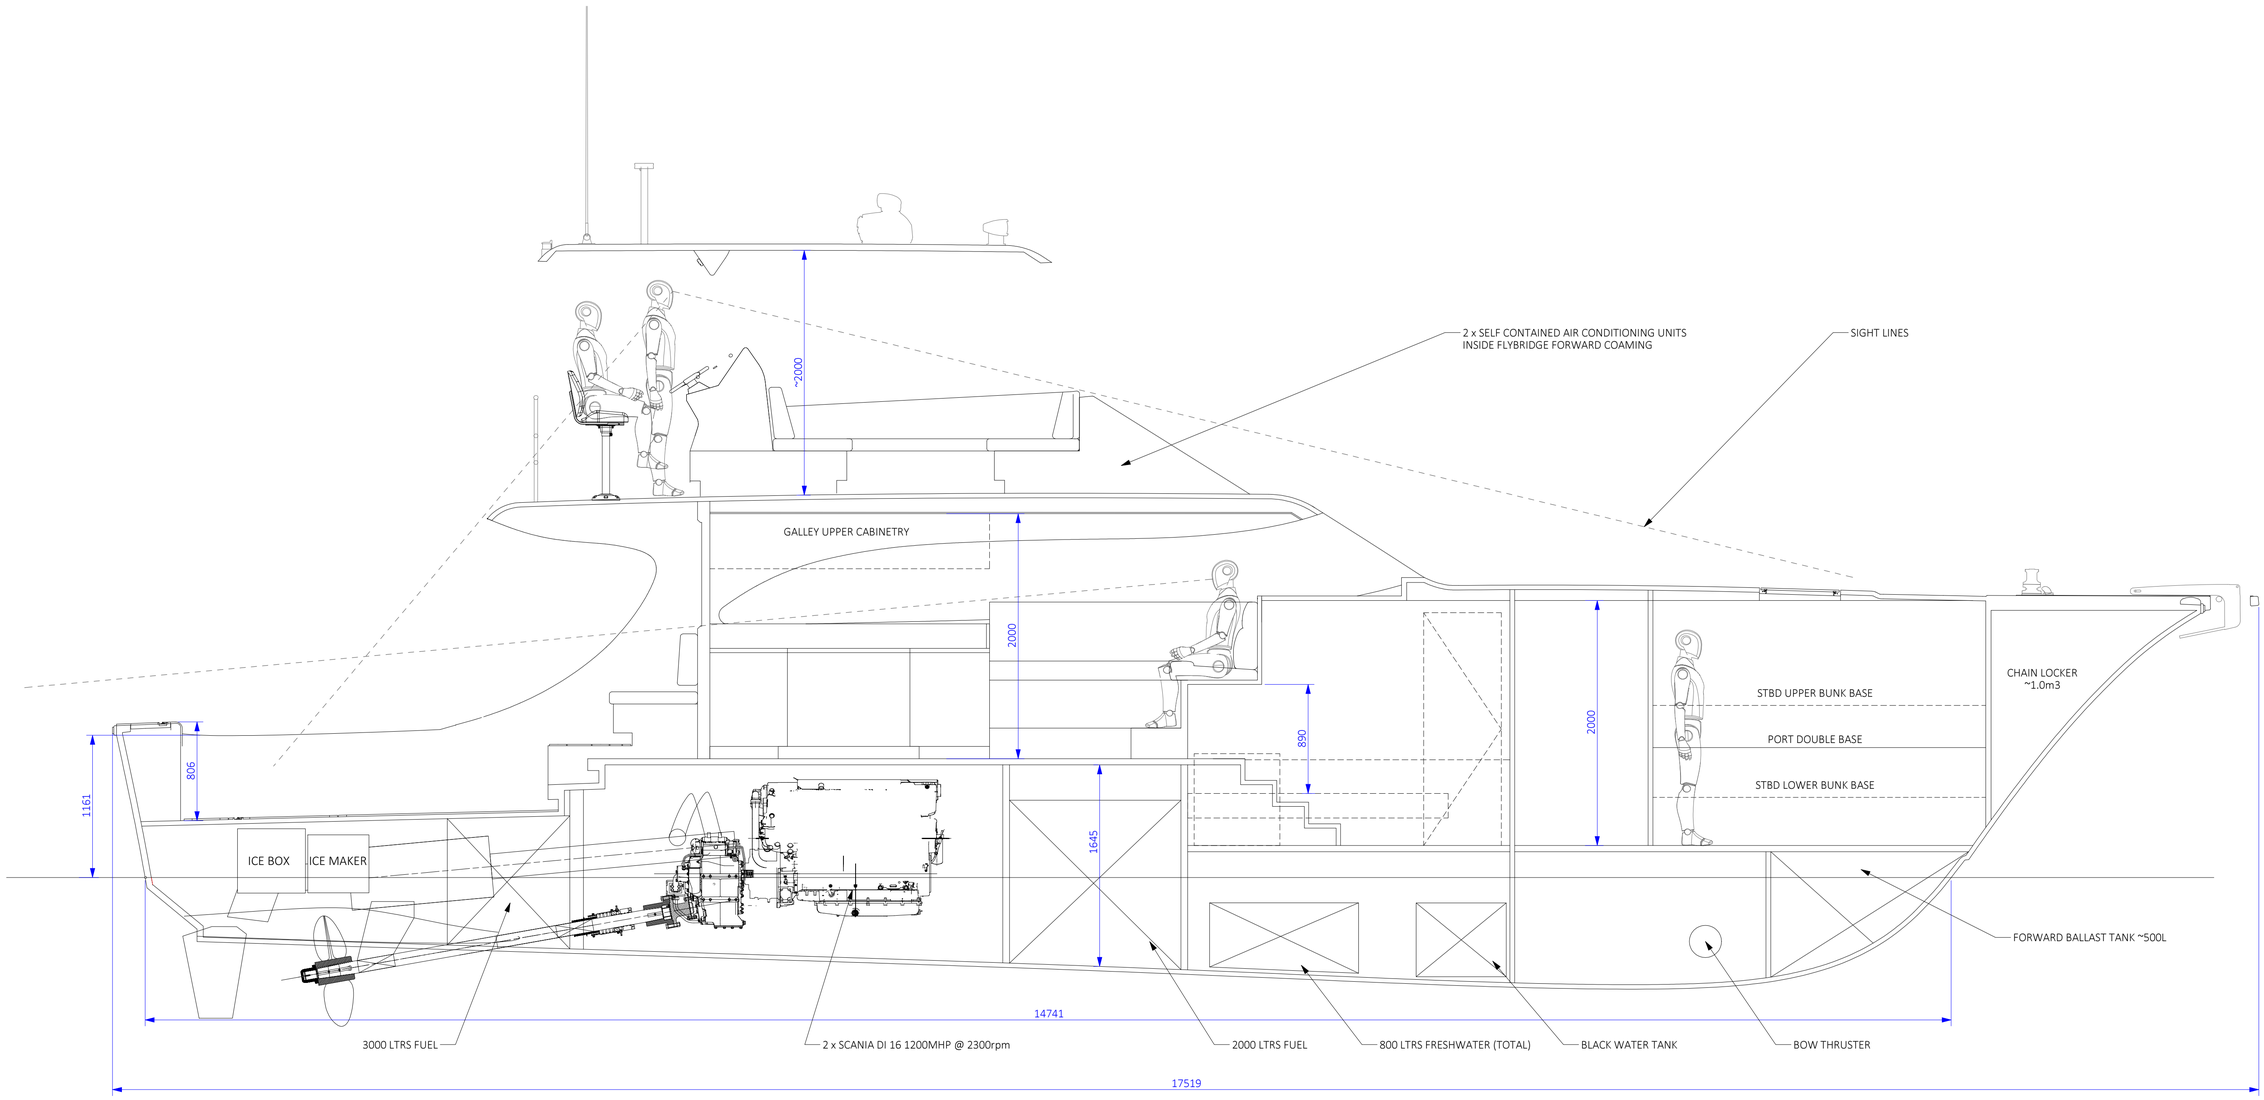

INBOARD PROFILE

ISSUE	DATE	CHECKED	APPROVED	COMMENTS
REV 3	23-07-2020			
REV 4	05-08-2020			
REV 5	14-08-2020			
REV 6	18-08-2020			

THIS DRAWING IS NOT VALID UNLESS SIGNED BY A LOMOCEAN DESIGN PRINCIPAL.

IT IS THE RESPONSIBILITY OF THE BUILDER TO CHECK ALL DIMENSIONS AND DETAILS PRIOR TO THE COMMENCEMENT OF BUILD.

THESE DRAWINGS SHOULD BE READ IN CONJUNCTION WITH THE VESSELS WRITTEN SPECIFICATION.

IF IN ANY DOUBT REGARDING THE CONTENT OF THIS DRAWING PLEASE CONTACT LOMOCEAN DESIGN LIMITED!

COPYRIGHT:

THESE DOCUMENTS, AND THE INFORMATION CONTAINED, REMAIN THE PROPERTY OF AND REMAIN CONFIDENTIAL TO LOMOCEAN DESIGN LIMITED.

THESE DETAILS ARE NOT TO BE REPRODUCED WITHOUT THE WRITTEN CONSENT OF THE DESIGNER. THESE PLANS ARE FOR THE PRODUCTION OF ONE UNIT ONLY PROVIDING FEES HAVE BEEN PAID. ROYALTIES ARE DUE FOR ANY ADDITIONAL UNITS BUILT THAT INCORPORATE THESE DETAILS OR PART THERE OF.

LOMOcean
LOOMES - MOLTSCHANIWSKYJ
NAVAL ARCHITECTURE AND YACHT DESIGN
LOMOcean DESIGN LIMITED
PO BOX 147 027 AUCKLAND 1144
NEW ZEALAND
+64 (0)9 360 9799
WWW.LOMOCEAN.COM

CLIENT:	BLUEFIX BOATWORKS		
PROJECT:	NORTHCAPE 51 - MP		
TITLE:	CONCEPT INBOARD PROFILE		
DRAWN BY:	TP/ KT	COPYRIGHT DATE:	16-03-20
SCALE:	1:25 AT ISO A1	DRAWING NO:	GA_02

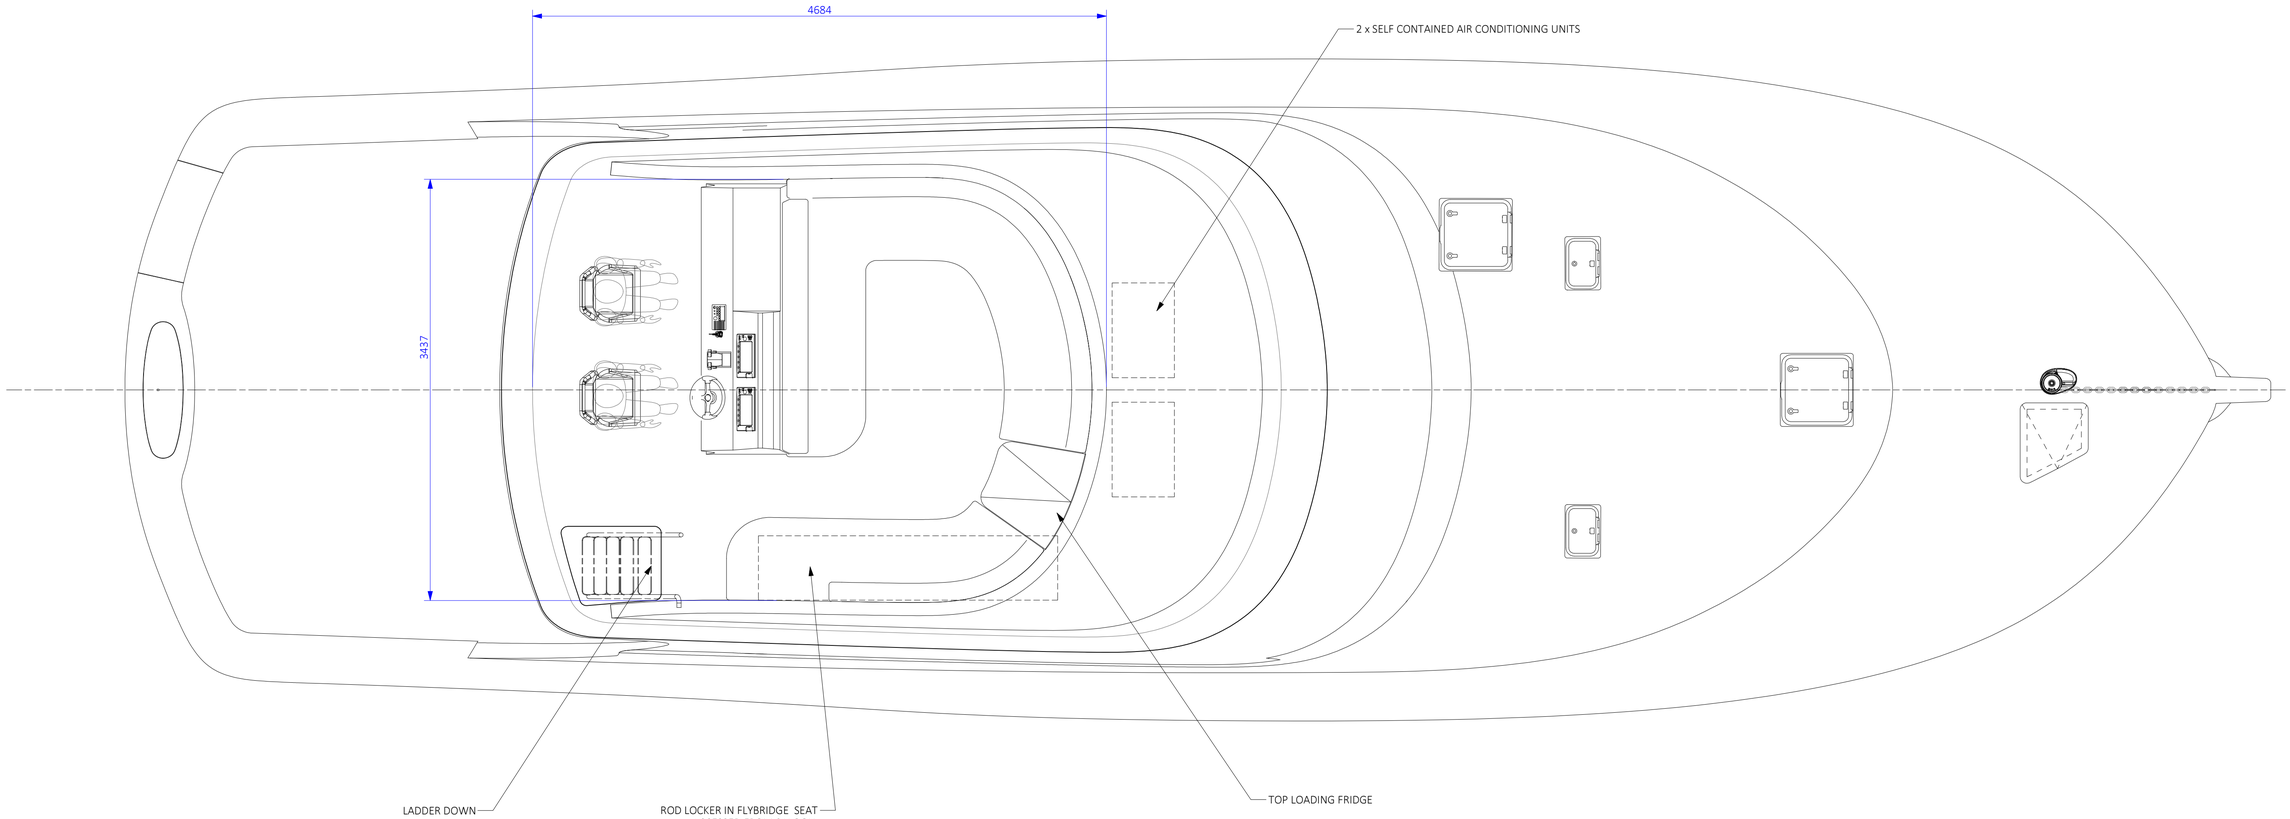

FLYING BRIDGE PLAN

ISSUE	DATE	CHECKED	APPROVED	COMMENTS
REV 3	23-07-2020			
REV 4	05-08-2020			
REV 5	14-08-2020			
REV 6	18-08-2020			

THIS DRAWING IS NOT VALID UNLESS SIGNED BY A LOMOCEAN DESIGN PRINCIPAL.

IT IS THE RESPONSIBILITY OF THE BUILDER TO CHECK ALL DIMENSIONS AND DETAILS PRIOR TO THE COMMENCEMENT OF BUILD.

THESE DRAWINGS SHOULD BE READ IN CONJUNCTION WITH THE VESSELS WRITTEN SPECIFICATION.

IF IN ANY DOUBT REGARDING THE CONTENT OF THIS DRAWING PLEASE CONTACT LOMOCEAN DESIGN LIMITED!

COPYRIGHT:

THESE DOCUMENTS, AND THE INFORMATION CONTAINED, REMAIN THE PROPERTY OF AND REMAIN CONFIDENTIAL TO LOMOCEAN DESIGN LIMITED.

THESE DETAILS ARE NOT TO BE REPRODUCED WITHOUT THE WRITTEN CONSENT OF THE DESIGNER. THESE PLANS ARE FOR THE PRODUCTION OF ONE UNIT ONLY PROVIDING FEES HAVE BEEN PAID. ROYALTIES ARE DUE FOR ANY ADDITIONAL UNITS BUILT THAT INCORPORATE THESE DETAILS OR PART THERE OF.

LOMOcean
LOOMES - MOLTSCHANIWSKYJ
NAVAL ARCHITECTURE AND YACHT DESIGN
LOMOcean DESIGN LIMITED
PO BOX 147 027 AUCKLAND 1144
NEW ZEALAND
+64 (0)9 360 9799
WWW.LOMOCEAN.COM

CLIENT:	BLUEFIX BOATWORKS		
PROJECT:	NORTHCAPE 51 - MP		
TITLE:	CONCEPT FLYBRIDGE DECK PLAN		
DRAWN BY:	TP / KT	COPYRIGHT DATE:	16-03-20
SCALE:	1:25 AT ISO A1	DRAWING NO:	GA_03

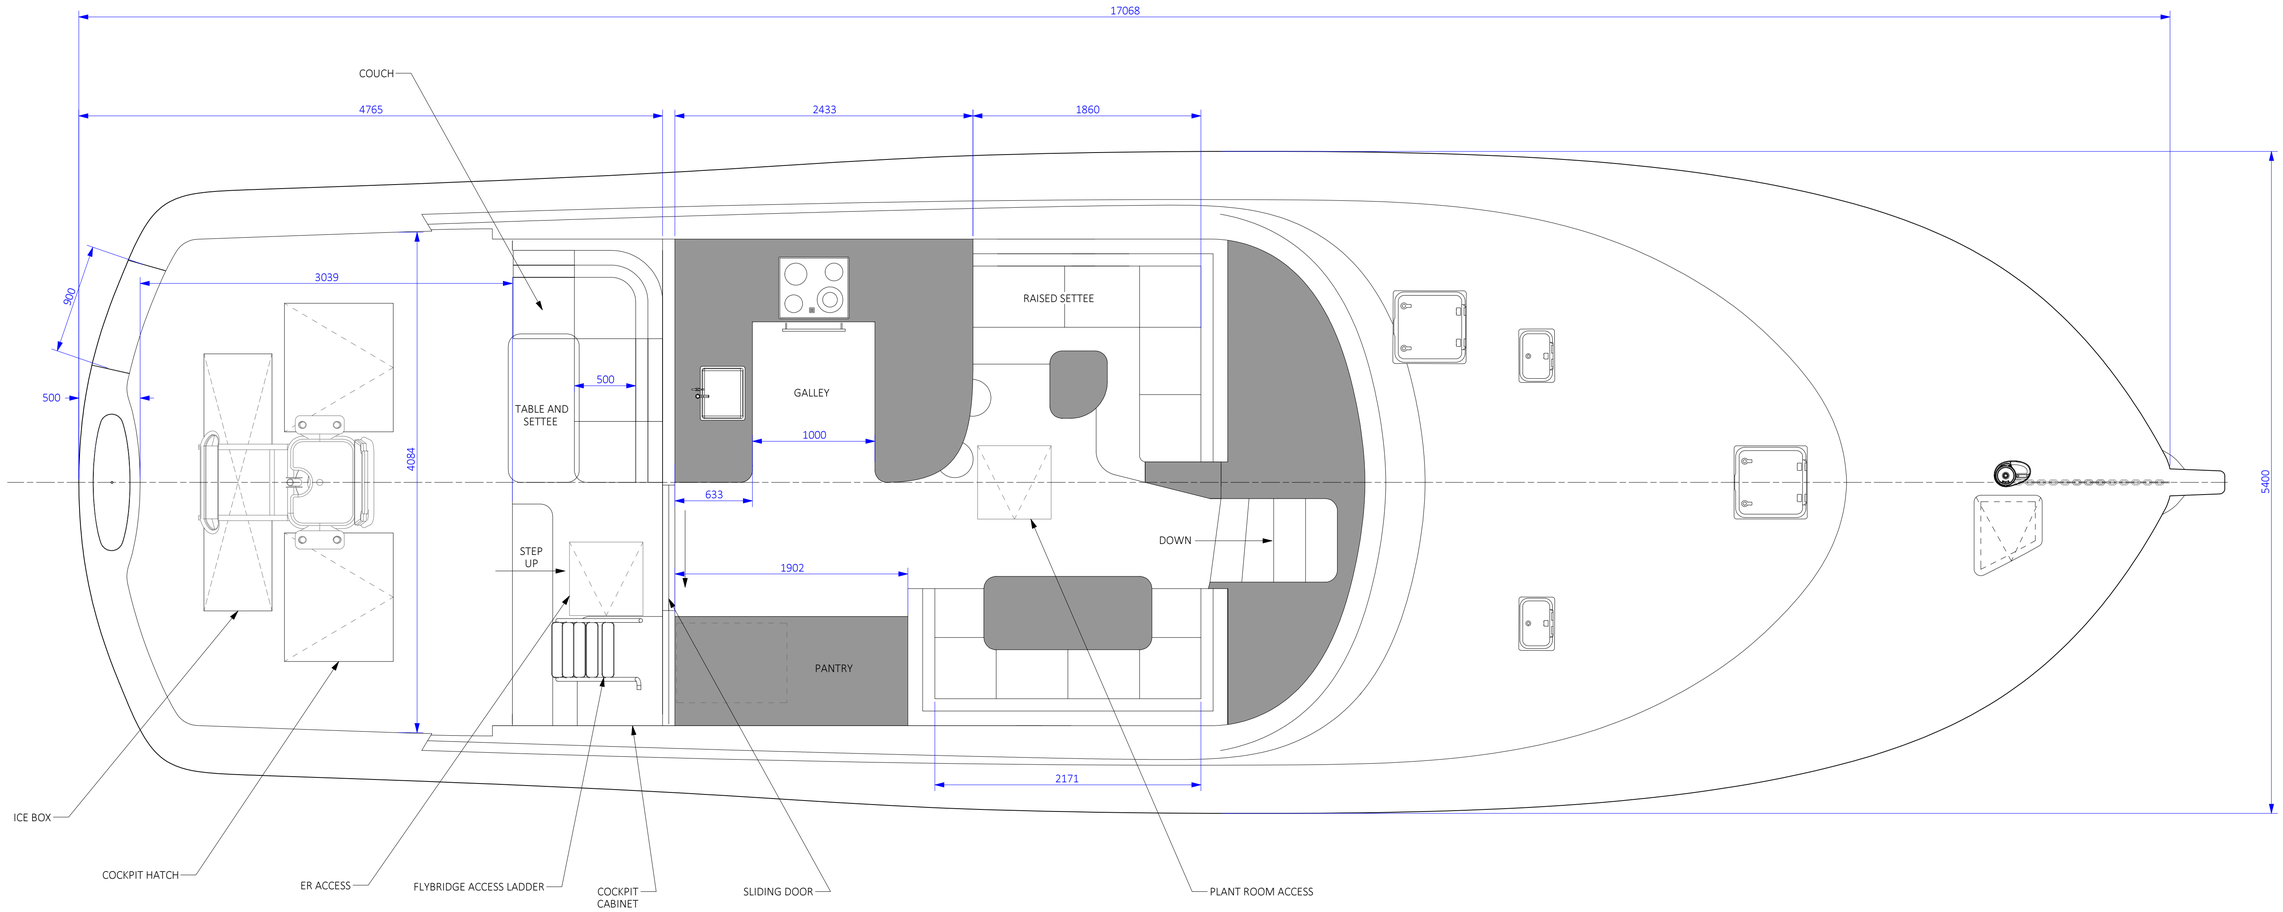

MAIN DECK PLAN

ISSUE	DATE	CHECKED	APPROVED	COMMENTS
REV 3	23-07-2020			
REV 4	05-08-2020			
REV 5	14-08-2020			
REV 6	18-08-2020			

THIS DRAWING IS NOT VALID UNLESS SIGNED BY A LOMOCEAN DESIGN PRINCIPAL.

IT IS THE RESPONSIBILITY OF THE BUILDER TO CHECK ALL DIMENSIONS AND DETAILS PRIOR TO THE COMMENCEMENT OF BUILD.

THESE DRAWINGS SHOULD BE READ IN CONJUNCTION WITH THE VESSELS WRITTEN SPECIFICATION.

IF IN ANY DOUBT REGARDING THE CONTENT OF THIS DRAWING PLEASE CONTACT LOMOCEAN DESIGN LIMITED!

COPYRIGHT:

THESE DOCUMENTS, AND THE INFORMATION CONTAINED, REMAIN THE PROPERTY OF AND REMAIN CONFIDENTIAL TO LOMOCEAN DESIGN LIMITED.

THESE DETAILS ARE NOT TO BE REPRODUCED WITHOUT THE WRITTEN CONSENT OF THE DESIGNER. THESE PLANS ARE FOR THE PRODUCTION OF ONE UNIT ONLY PROVIDING FEES HAVE BEEN PAID. ROYALTIES ARE DUE FOR ANY ADDITIONAL UNITS BUILT THAT INCORPORATE THESE DETAILS OR PART THERE OF.

LOMOcean
LOOMES - MOLTSCHANIWSKYJ
NAVAL ARCHITECTURE AND YACHT DESIGN
LOMOcean DESIGN LIMITED
PO BOX 147 027 AUCKLAND 1144
NEW ZEALAND
+64 (0)9 360 9799
WWW.LOMOCEAN.COM

CLIENT:	BLUEFIX BOATWORKS
PROJECT:	NORTHCAPE 51 - MP
TITLE:	CONCEPT MAINDECK PLAN
DRAWN BY: TP / KT	COPYRIGHT DATE: 16-03-20
SCALE: 1:25 AT ISO A1	DRAWING NO: GA_04

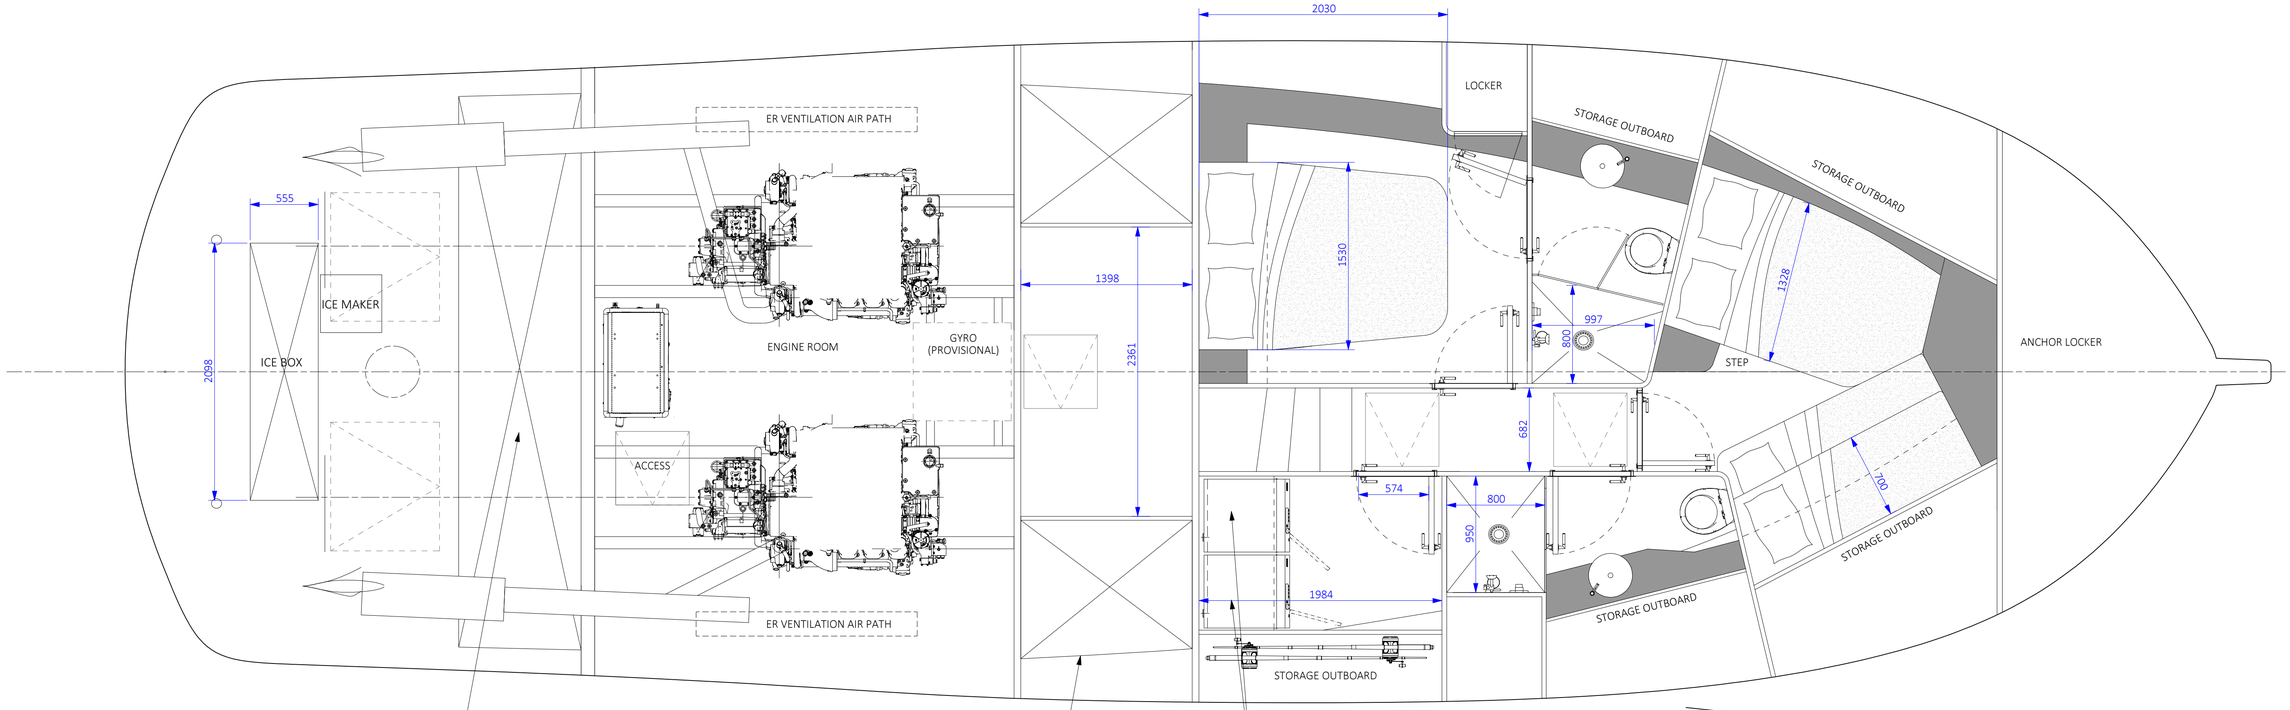

LOWER DECK PLAN

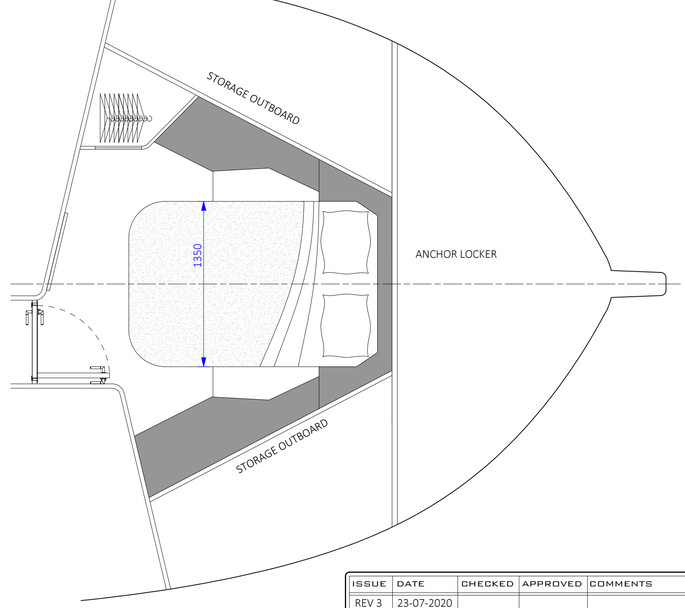

DOUBLE BERTH ONLY OPTION

ISSUE	DATE	CHECKED	APPROVED	COMMENTS
REV 3	23-07-2020			
REV 4	05-08-2020			
REV 5	14-08-2020			
REV 6	18-08-2020			

THIS DRAWING IS NOT VALID UNLESS SIGNED BY A LOMOCEAN DESIGN PRINCIPAL.

IT IS THE RESPONSIBILITY OF THE BUILDER TO CHECK ALL DIMENSIONS AND DETAILS PRIOR TO THE COMMENCEMENT OF BUILD.

THESE DRAWINGS SHOULD BE READ IN CONJUNCTION WITH THE VESSELS WRITTEN SPECIFICATION.

IF IN ANY DOUBT REGARDING THE CONTENT OF THIS DRAWING PLEASE CONTACT LOMOCEAN DESIGN LIMITED!

COPYRIGHT:

THESE DOCUMENTS, AND THE INFORMATION CONTAINED, REMAIN THE PROPERTY OF AND REMAIN CONFIDENTIAL TO LOMOCEAN DESIGN LIMITED.

THESE DETAILS ARE NOT TO BE REPRODUCED WITHOUT THE WRITTEN CONSENT OF THE DESIGNER. THESE PLANS ARE FOR THE PRODUCTION OF ONE UNIT ONLY PROVIDING FEES HAVE BEEN PAID. ROYALTIES ARE DUE FOR ANY ADDITIONAL UNITS BUILT THAT INCORPORATE THESE DETAILS OR PART THERE OF.

LOMOcean
LOOMES - MOLTSCHANIWSKYJ
NAVAL ARCHITECTURE AND YACHT DESIGN
LOMOcean DESIGN LIMITED
PO BOX 147 027 AUCKLAND 1144
NEW ZEALAND
+64 (0)9 360 9799
WWW.LOMOCEAN.COM

CLIENT:	BLUEFIX BOATWORKS		
PROJECT:	NORTHCAPE 51 - MP		
TITLE:	CONCEPT LOWER DECK PLAN		
DRAWN BY:	TP / KT	COPYRIGHT DATE:	16-03-20
SCALE:	1:25 AT ISO A1	DRAWING NO:	GA_05